TOPOGRAPHIC SURVEY
HILLSBOROUGH COUNTY, FLORIDA
HOOKER POINT "SHERIFF'S OFFICE"

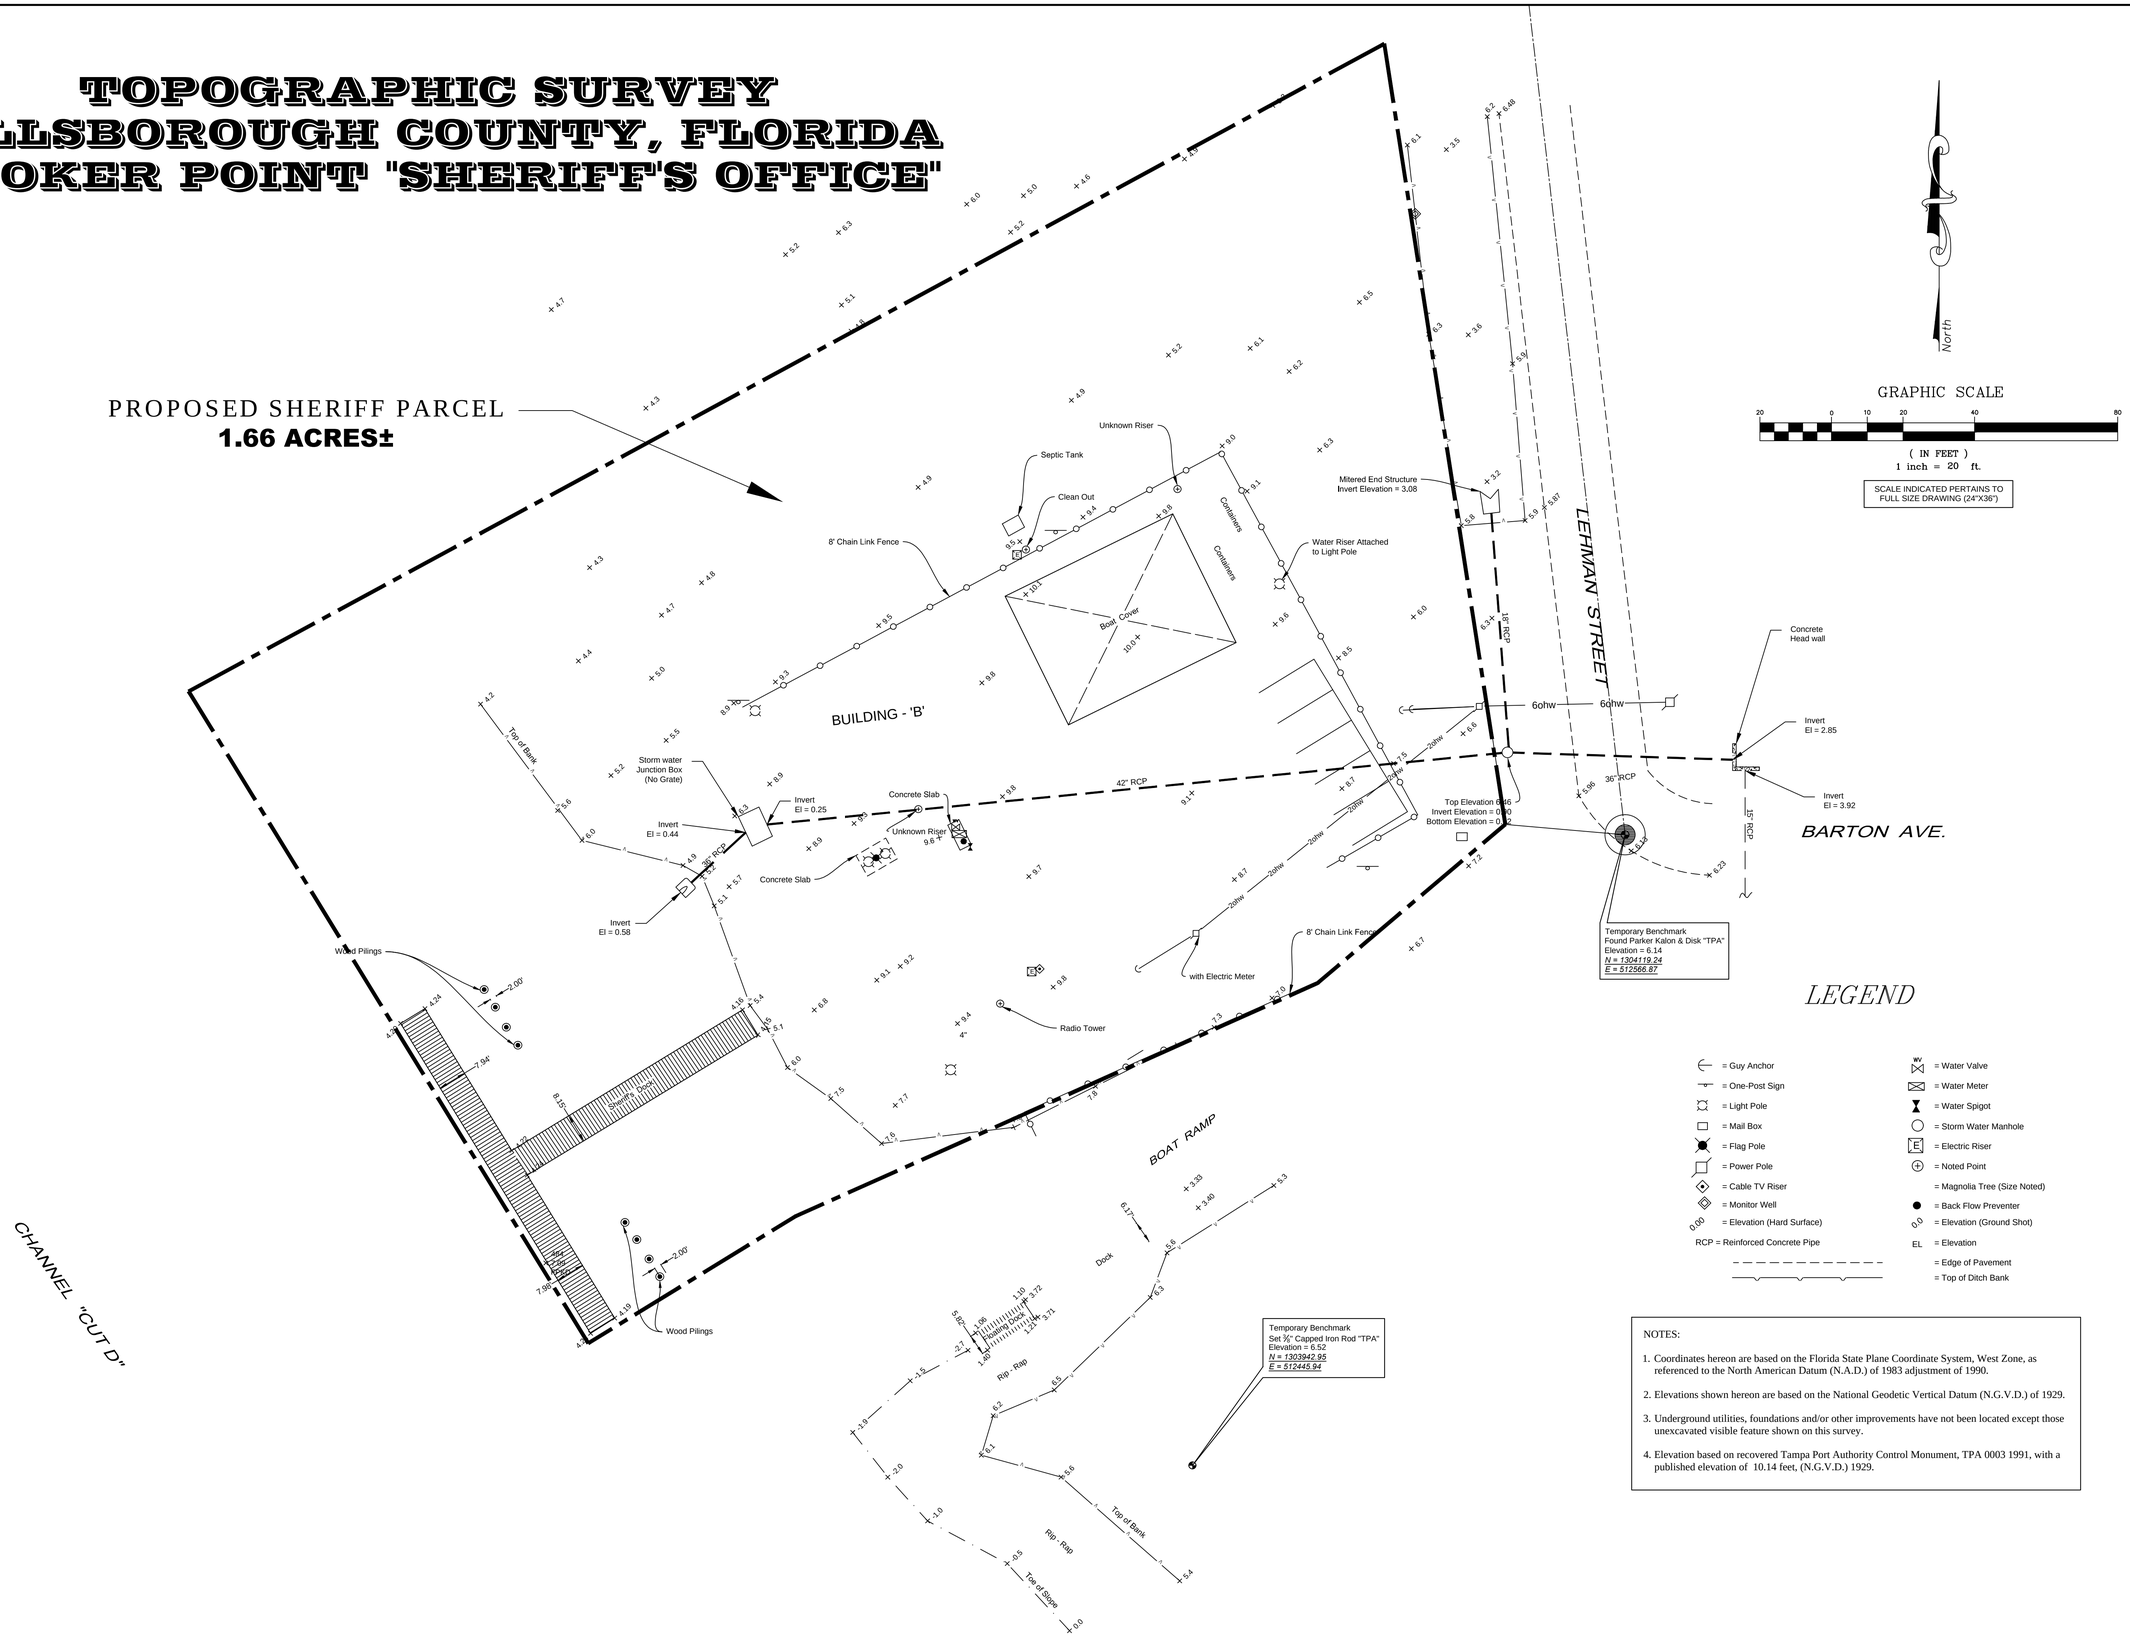

NOTES:

1. Coordinates hereon are based on the Florida State Plane Coordinate System, West Zone, as referenced to the North American Datum (N.A.D.) of 1983 adjustment of 1990.
2. Elevations shown hereon are based on the National Geodetic Vertical Datum (N.G.V.D.) of 1929.
3. Underground utilities, foundations and/or other improvements have not been located except those unexcavated visible feature shown on this survey.
4. Elevation based on recovered Tampa Port Authority Control Monument, TPA 0003 1991, with a published elevation of 10.14 feet, (N.G.V.D.) 1929.

GEORGE S. STANMORE
Florida Professional Land Surveyor No. 4868
Port Surveyor

Not valid without the signature and the original raised seal of a Florida licensed surveyor and mapper. Additions or deletions to survey maps or reports by other than the signing party is prohibited without written consent of the signing party.

TAMPA PORT AUTHORITY
1101 Channelside Drive
Tampa, Florida 33602
(813) 905-7678 Fax (813) 905-5109
WWW. TAMPAPORT.COM

FIELD BOOK USED:
Book # 50
Page # 20 - 22

DATA FILE:

CADD REFERENCE NOTES:

REV.	
REV.	
REV.	

PREPARED FOR: Patrick Blair

Tampa Port Authority,
Engineering Department

SURVEY CREW: CHANCEY & THOMPSON

DATE: November 29, 2012

Drawn By: Fernando Avelar

TOPOGRAPHIC SURVEY AT SHERIFF'S SITE

CHECKED BY: GS	JOB NO.	00613	
SCALE	1" = 20'	FILE NO.	
SHEET NO.	1 OF 1	XREF	NONE